Figure 1 – Brookvale Structure Plan

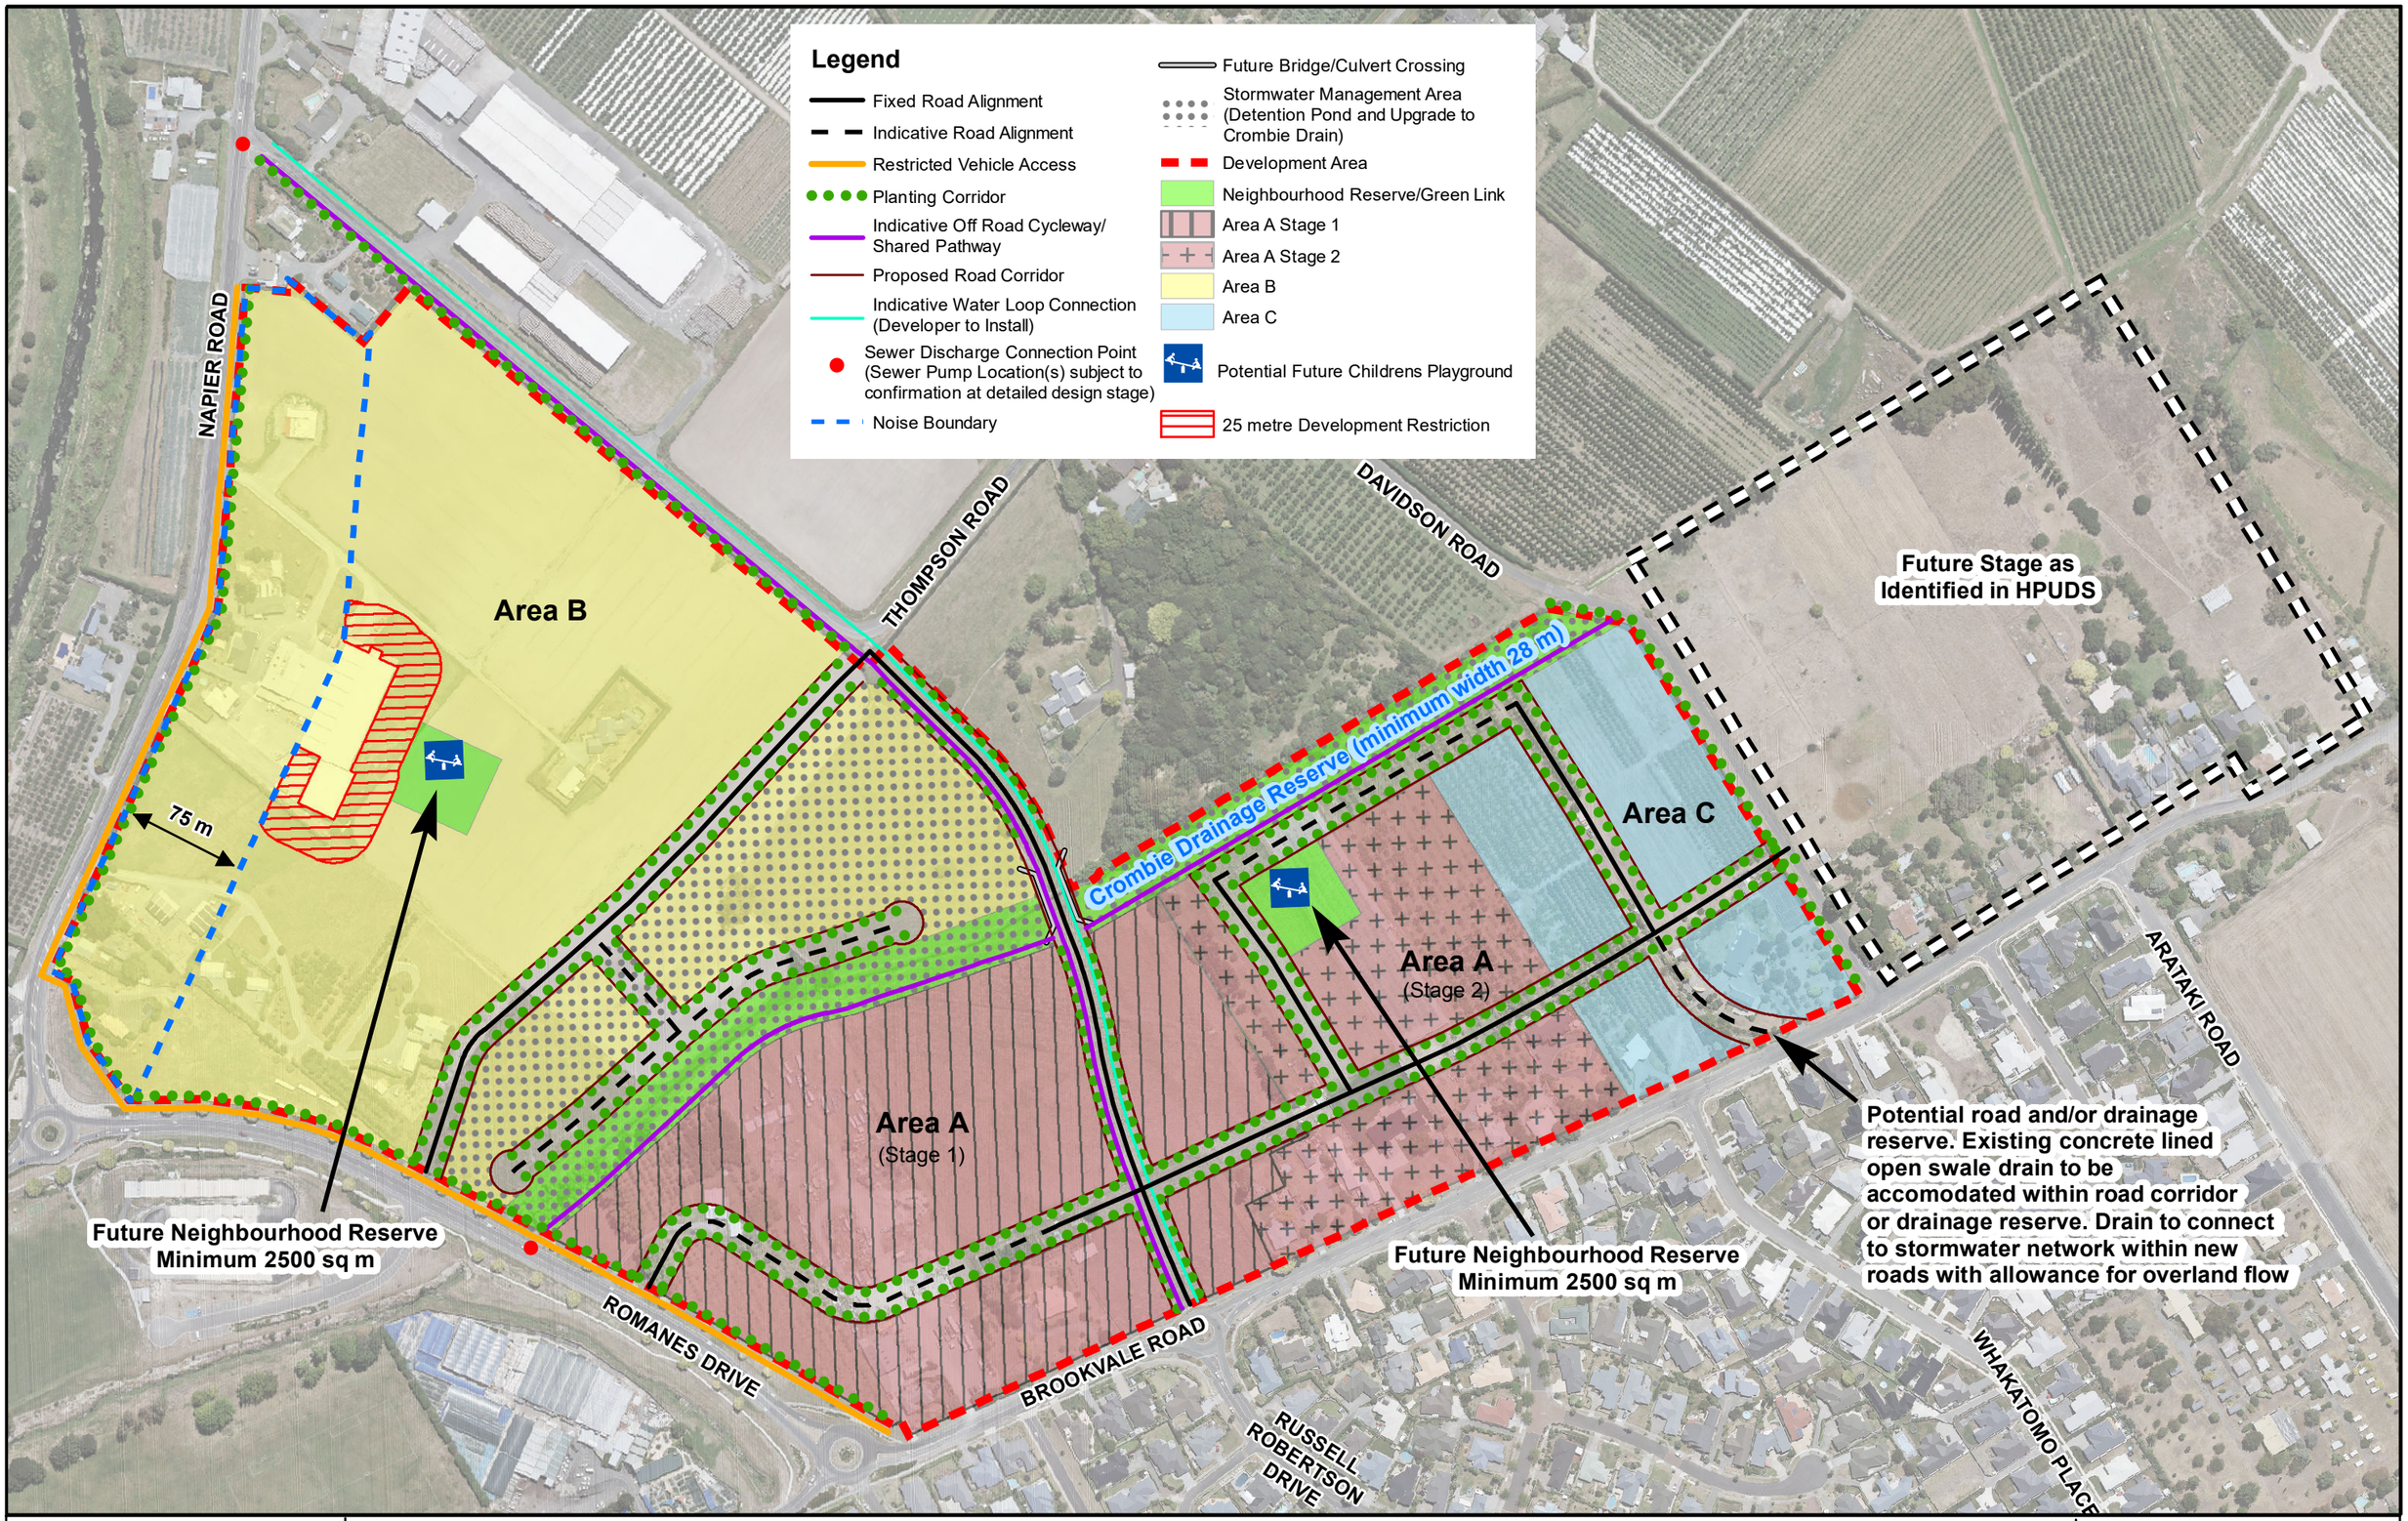

HASTINGS DISTRICT COUNCIL

Map Produced using ArcMap

Brookvale Structure Plan

Scale 1:3,500

Projection: NZTM
Datum: D_NZGD_2000

0 15 30 60 90 120 150 Metres

Original Size: A3
Date: Wednesday, 1 May 2019

DATA SOURCE: Cadastral information derived from the Land Information New Zealand's Core Record System (CRS). CROWN COPYRIGHT RESERVED

COPYRIGHT: Copyright in this drawing is owned by the Hastings District Council. Any unauthorised copying or adaptation of the whole or a substantial part of the work in two or three dimensions is an infringement of copyright.

DISCLAIMER: The Hastings District Council cannot guarantee that the data shown on this map is 100% accurate.

michaelw w

BrookvaleStructurePlanApril2019